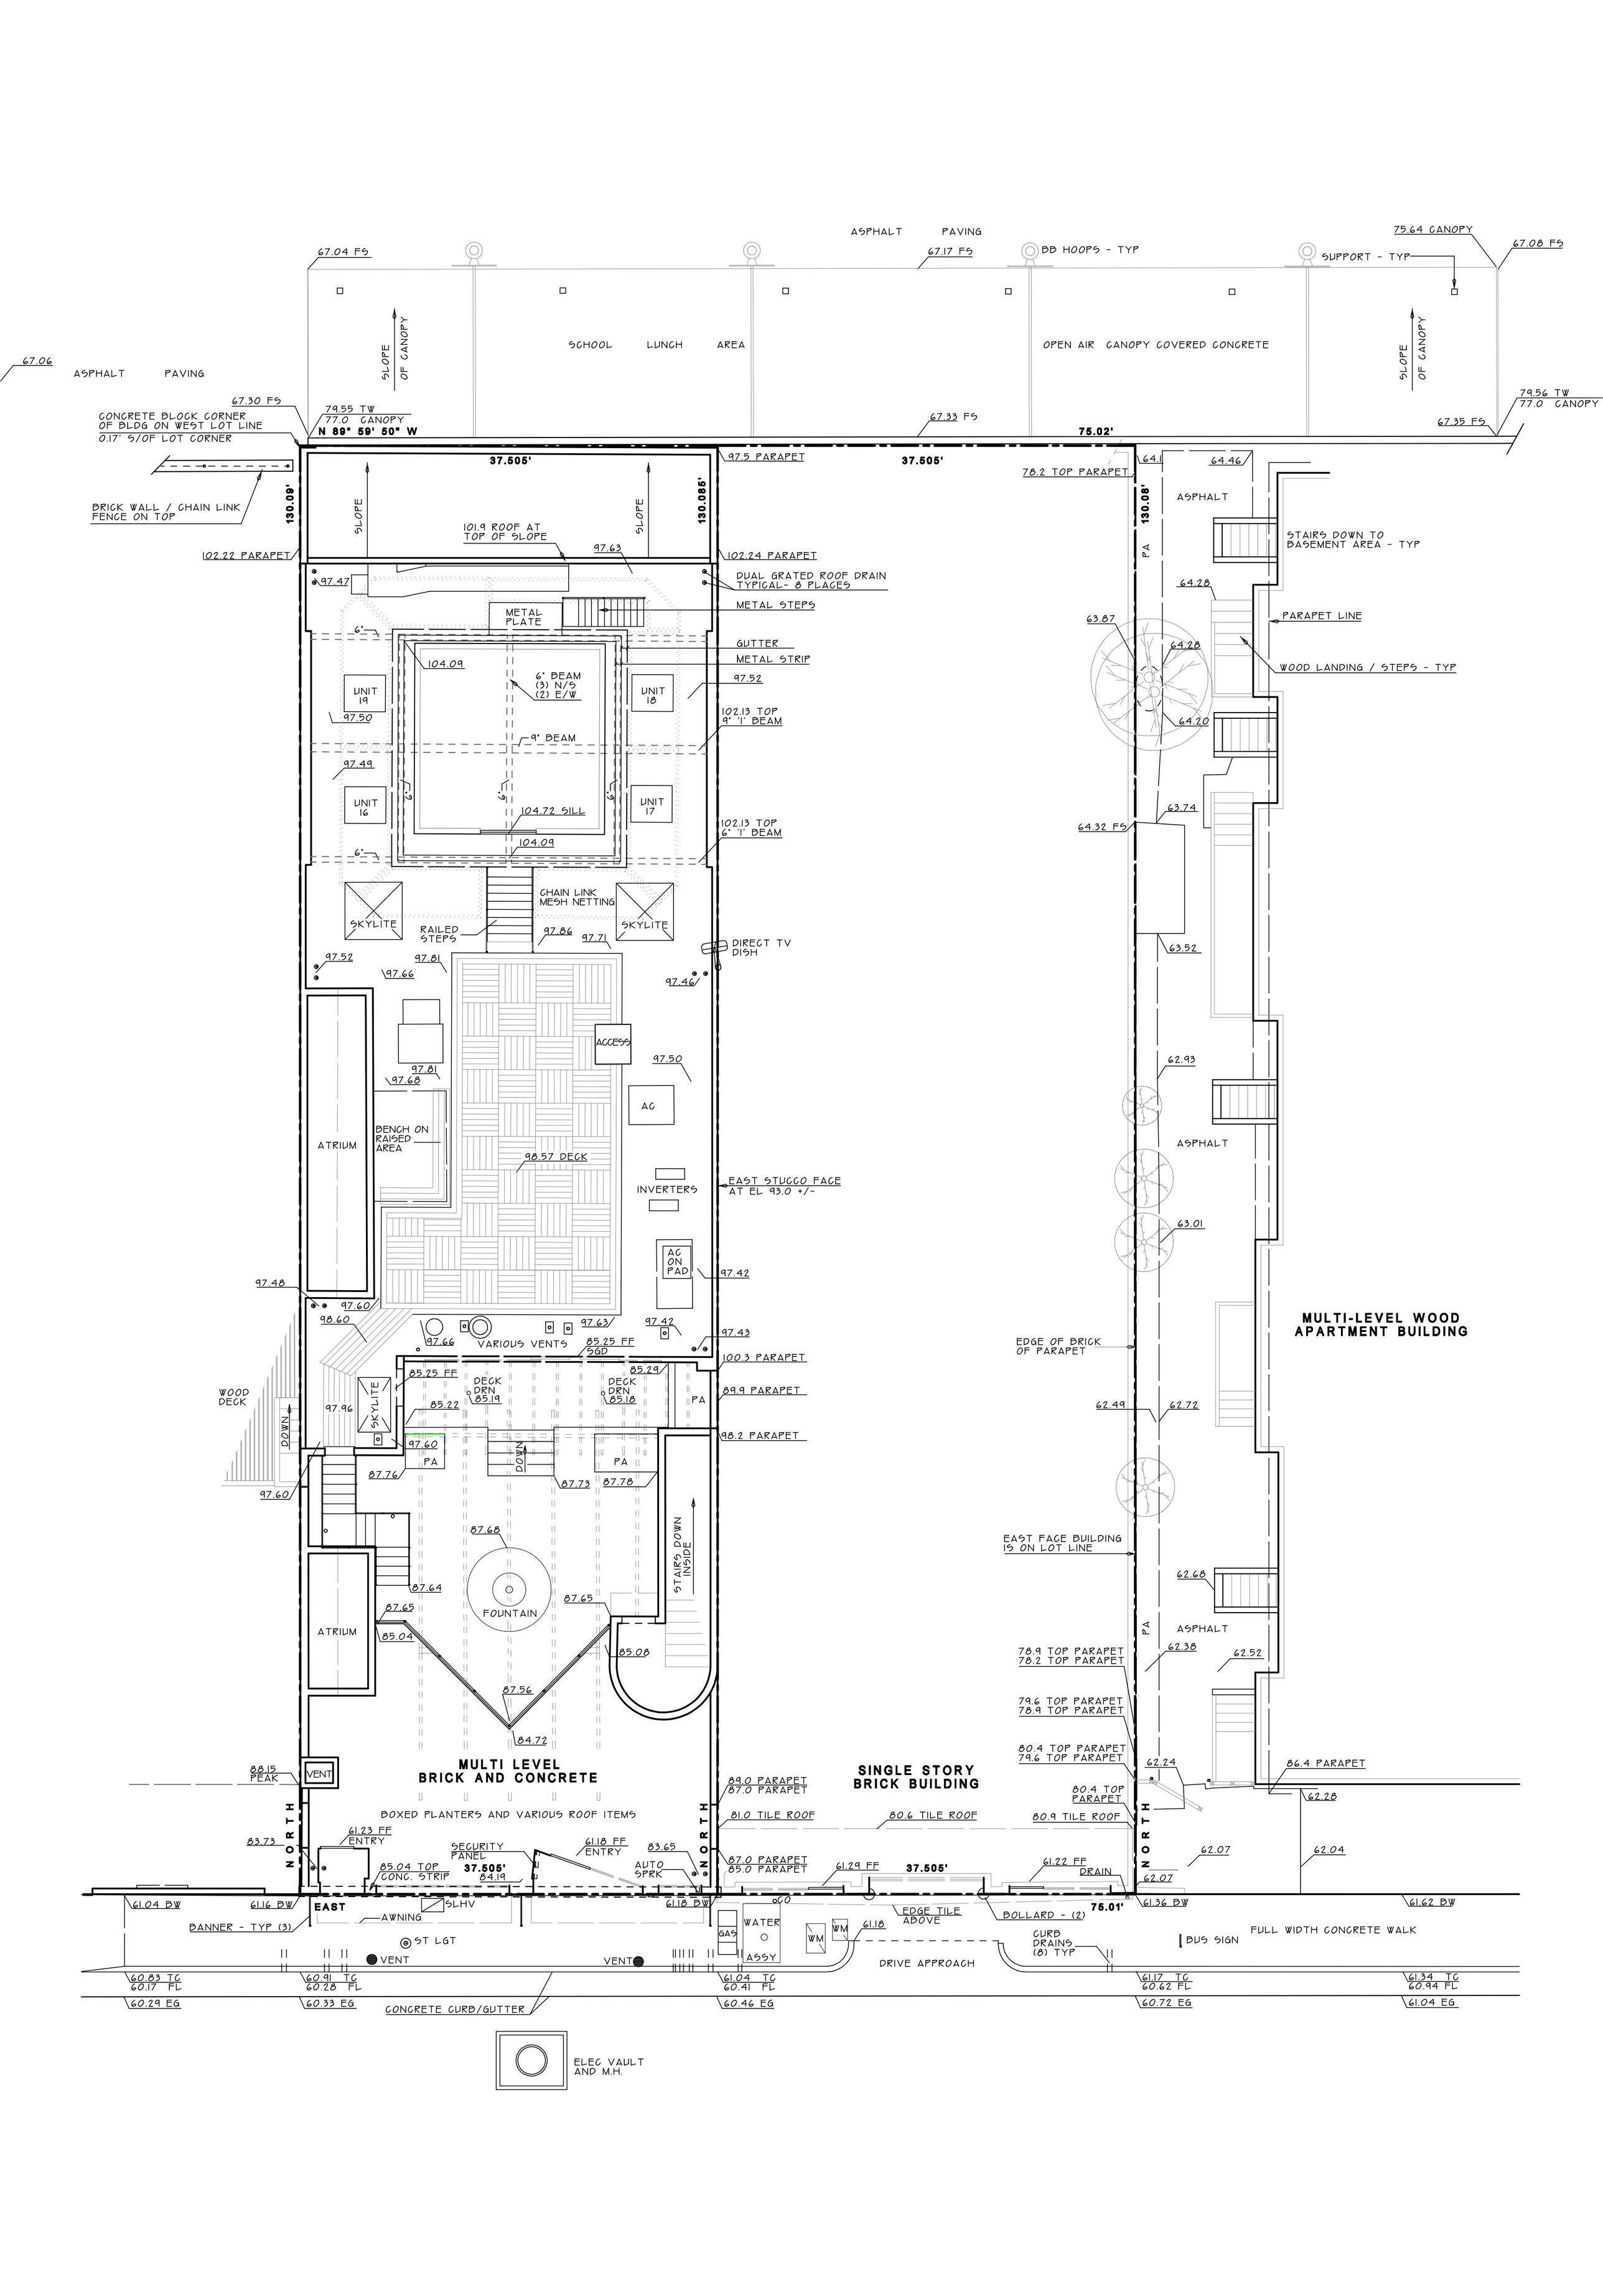
67.04 FS
ASPHALT PAVING
67.17 FS
BD HOOPS - TYP
SUPPORT - TYP
75.64 CANOPY
67.08 FS
67.06
ASPHALT PAVING
SLOPE OF CANOPY
SCHOOL LUNCH AREA
OPEN AIR CANOPY COVERED CONCRETE
SLOPE OF CANOPY
67.30 FS
79.55 TW
77.0 CANOPY
N 89° 59' 50" W
67.33 FS
75.02'
79.56 TW
77.0 CANOPY
67.35 FS
CONCRETE BLOCK CORNER OF BLDG ON WEST LOT LINE
0.17' S/OF LOT CORNER
37.505'
37.505'
97.5 PARAPET
64.1
64.46
78.2 TOP PARAPET
BRICK WALL / CHAIN LINK FENCE ON TOP
130.09'
130.085'
130.08'
SLOPE
SLOPE
ASPHALT
STAIRS DOWN TO BASEMENT AREA - TYP
101.9 ROOF AT TOP OF SLOPE
97.63
102.22 PARAPET
102.24 PARAPET
DUAL GRATED ROOF DRAIN TYPICAL- 8 PLACES
97.47
METAL STEPS
METAL PLATE
6'
GUTTER
METAL STRIP
104.09
6" BEAM (3) N/S (2) E/W
97.52
UNIT 19
UNIT 18
97.50
102.13 TOP 9" 'I' BEAM
9" BEAM
97.49
UNIT 16
UNIT 17
104.72 SILL
102.13 TOP 6" 'I' BEAM
104.09
6'
CHAIN LINK MESH NETTING
SKYLITE
SKYLITE
RAILED STEPS
97.86
97.71
DIRECT TV DISH
97.52
97.81
97.66
97.46
ACCESS
97.50
97.81
97.68
AC
ATRIUM
BENCH ON RAISED AREA
98.57 DECK
INVERTERS
EAST STUCCO FACE AT EL 93.0 +/-
AC ON PAD
97.42
97.48
97.60
98.60
97.66
VARIOUS VENTS
97.63
97.42
97.43
85.25 FF SGD
85.29
100.3 PARAPET
85.25 FF
DECK DRN 85.19
DECK DRN 85.18
PA
89.9 PARAPET
WOOD DECK
DOWN
97.96
SKYLITE
85.22
98.2 PARAPET
97.60
PA
DOWN
PA
97.60
87.76
87.73
87.78
87.68
STAIRS DOWN INSIDE
87.64
FOUNTAIN
87.65
87.65
ATRIUM
85.04
85.08
87.56
84.72
MULTI LEVEL BRICK AND CONCRETE
SINGLE STORY BRICK BUILDING
88.15 PEAK
VENT
89.0 PARAPET
87.0 PARAPET
86.4 PARAPET
BOXED PLANTERS AND VARIOUS ROOF ITEMS
81.0 TILE ROOF
80.6 TILE ROOF
80.9 TILE ROOF
80.4 TOP PARAPET
79.6 TOP PARAPET
NORTH
NORTH
NORTH
61.23 FF ENTRY
83.73
SECURITY PANEL
61.18 FF ENTRY
83.65
85.04 TOP CONC. STRIP
37.505'
84.19
AUTO SPRK
87.0 PARAPET
85.0 PARAPET
61.29 FF
37.505'
61.22 FF DRAIN
62.07
62.07
62.04
61.04 BW
61.16 BW
EAST
SLHV
AWNING
61.18 BW
CO
EDGE TILE ABOVE
BOLLARD - (2)
75.01'
61.36 BW
61.62 BW
BANNER - TYP (3)
ST LGT
GAS
WATER
ASSY
WM
WM
61.18
DRIVE APPROACH
CURB DRAINS (8) TYP
BUS SIGN
FULL WIDTH CONCRETE WALK
VENT
VENT
60.83 TG
60.17 FL
60.91 TG
60.28 FL
61.04 TG
60.41 FL
61.17 TG
60.62 FL
61.34 TG
60.94 FL
60.29 EG
60.33 EG
60.46 EG
60.72 EG
61.04 EG
CONCRETE CURB/GUTTER
ELEC VAULT AND M.H.
MULTI-LEVEL WOOD APARTMENT BUILDING
EDGE OF BRICK OF PARAPET
EAST FACE BUILDING IS ON LOT LINE
PA
63.87
64.28
64.28
PARAPET LINE
WOOD LANDING / STEPS - TYP
64.20
63.74
64.32 FS
63.52
62.93
ASPHALT
63.01
62.49
62.72
62.68
ASPHALT
62.38
62.52
62.24
62.28